


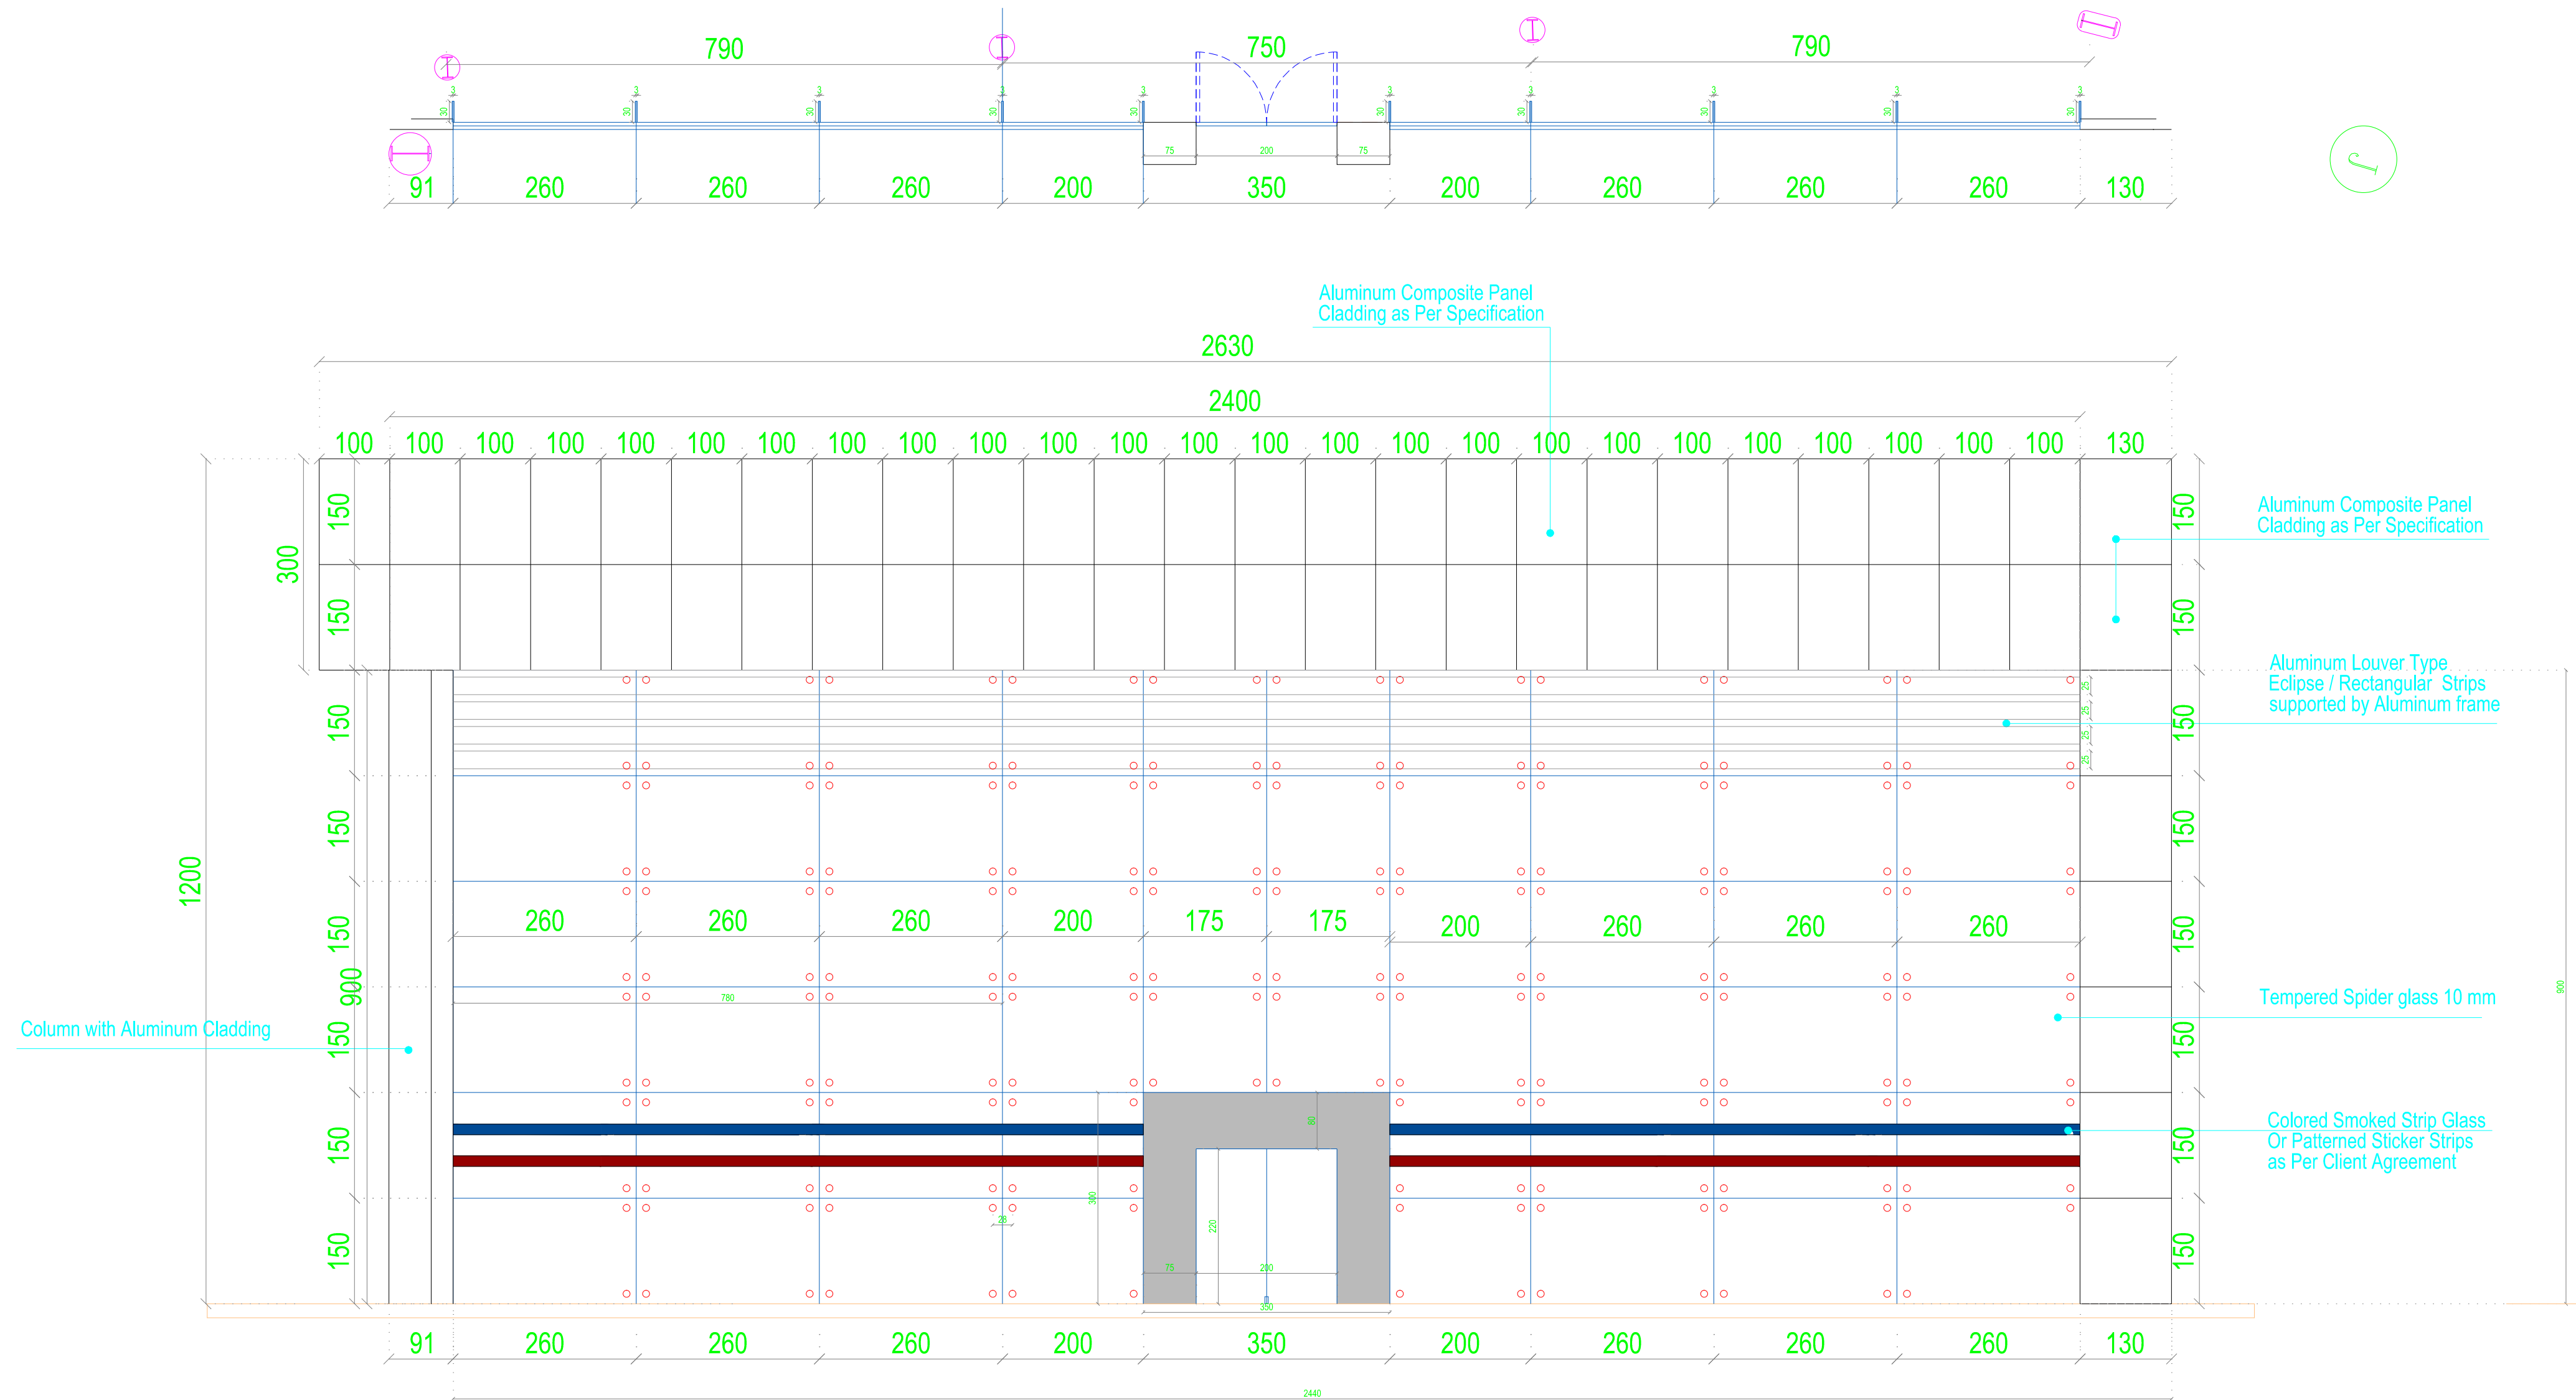

FRONT ELEVATION
SHOP DRAWING
OPTION TWO